DISCLOSURE PLAN
FOR PROPOSED ALLOTMENT 47
Dated 27th June 2018

This plan shows details of proposed allotment 47 on the Plan of Development 07019 DA–01 dated 25 February 2010 which complies with a Subdivision Application approved by Sunshine Coast Regional Council, subject to conditions.

The area being proposed allotment 47 described as part of Lot 611 on SP290326, and situated at Bayonne Close, Little Mountain. The allotment is located from the south eastern most point of Lot 900 on SP290326 to proposed allotment 47 with a cadastral connection (A–B) as shown, containing an area of 1129 square metres, more or less.

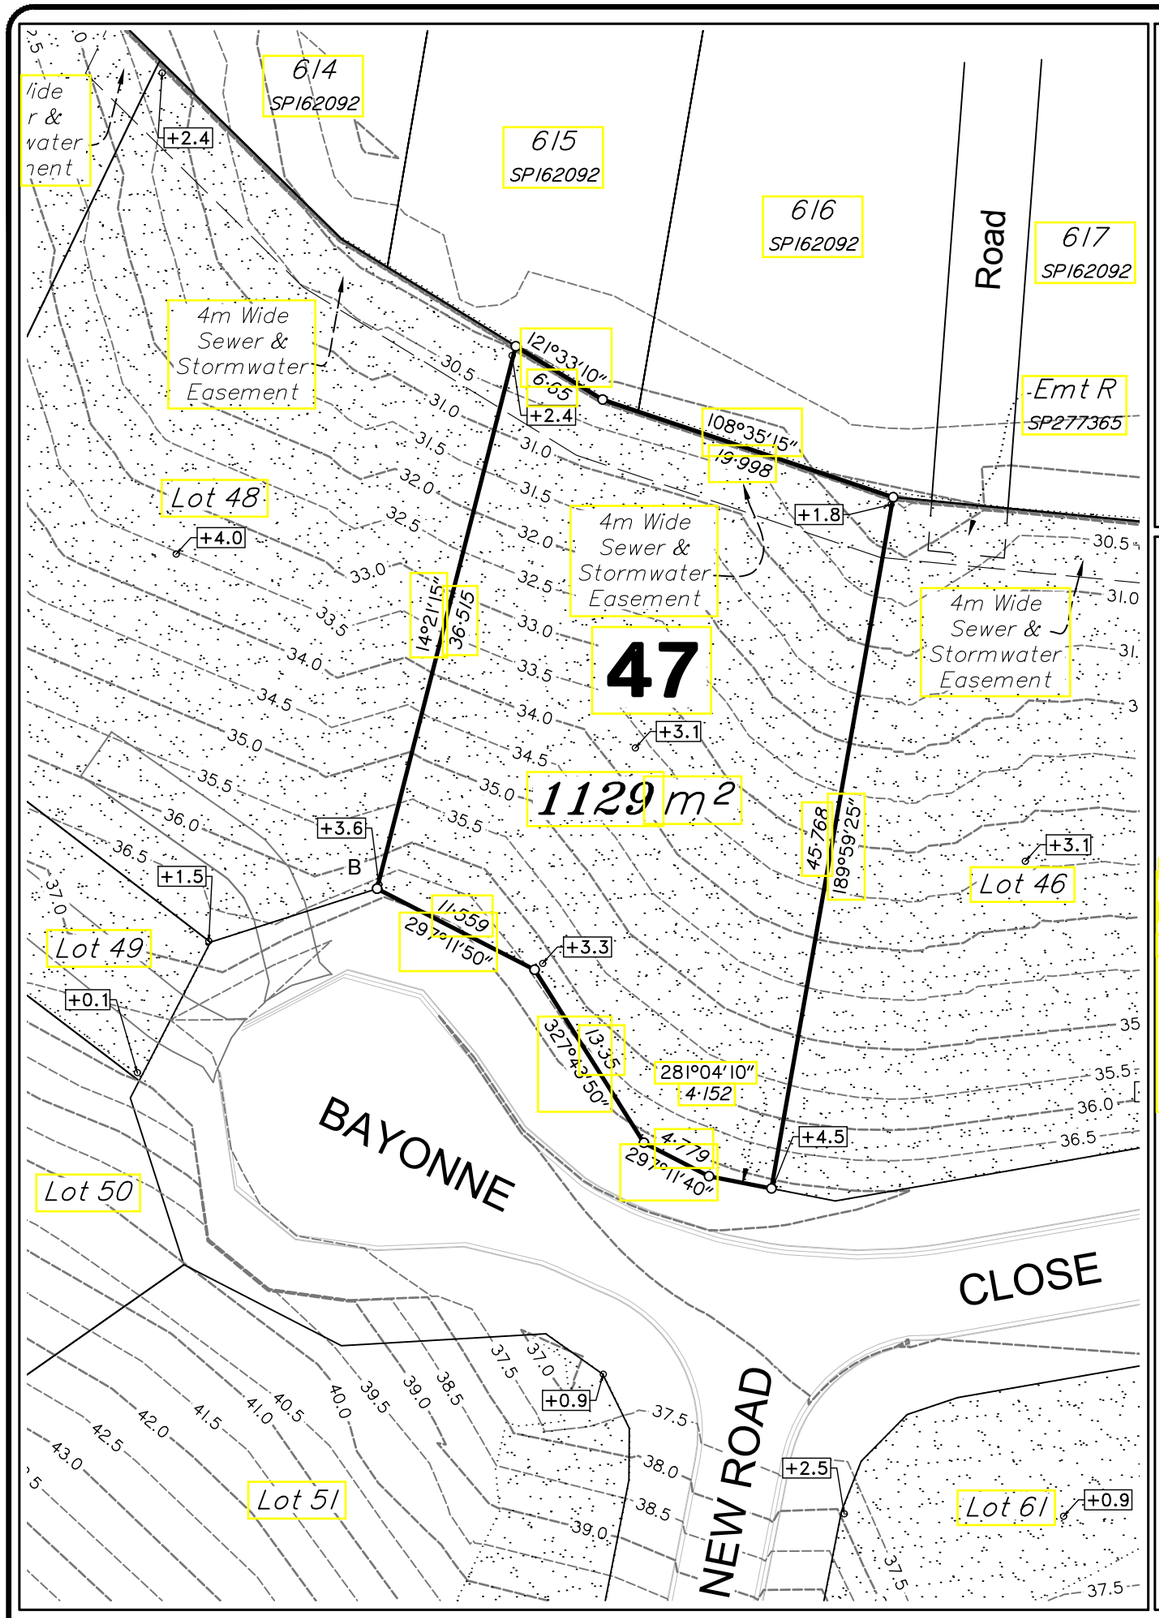

Scale 1:400 – Lengths are in Metres.

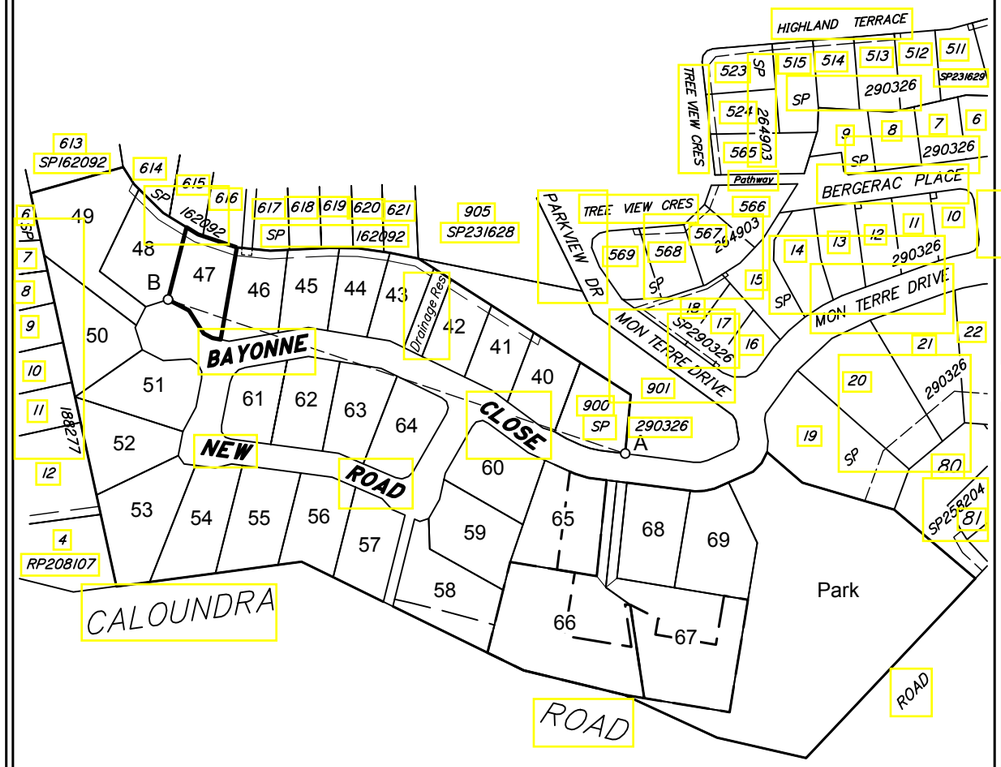

DETAIL SURVEY COMPLETED 13/12/2010.

Cadastral Connection
A–B 288°36'30" 236·015

Scale 1:3000 – Lengths are in Metres.

MON TERRE RIDGE ESTATE STAGE 3
Disclosure Plan
MON TERRE RIDGE ESTATE
LITTLE MOUNTAIN
Bayonne Close, Little Mountain
PROPOSED LOT 47

ALL FILL WITHIN ALLOTMENTS IS TO LEVEL 1 INSPECTION AND TESTING IN ACCORDANCE WITH AS3798–2007

FILL AREAS SHOWN THUS

CUT AREAS SHOWN THUS

8.5 FINAL SURFACE CONTOURS at 0.25m INTERVALS.

-2.0 CUT HEIGHT

+2.0 FILL HEIGHT

Note
Contour interval is shown at 0.5 metres.

	Revisions	Surveyed	Drawn	Checked	Passed	Date
B	LOTS 40–49,66,67	DSQ	JJ	AJP	AJP	30.07.18
A	ORIGINAL PLAN	DSQ	JJ	AJP	AJP	26.06.18

DSQ LAND SURVEYORS
SUNSHINE COAST
PO Box 1073, Buddina QLD 4575 Ph: (07) 5437 8555
mail@dsqsurvey.com ABN: 91 615 043 251
www.dsqsurvey.com ACN: 615 043 251
WESTERN DOWNS

Signed _____ Cadastral Surveyor/Director

Date 28/06/2018

Map Ref.: 9544–34124

Horiz. Datum MGA Z56 | Vert. Datum AHD

Origin SP246943 | Origin PSM 93860 RL 80.365 AHD

Locality: LITTLE MOUNTAIN

Local Government: SUNSHINE COAST REGIONAL COUNCIL

SHEET 1 OF 1 | Scale At A3 size

COMPUTER FILE 11692–S3 DIS Rev B

DRAWING NUMBER 11692 S3 D-47 | REV. B

2018/07/30 W:\DSQ_Data\Jobs\Jobs Current\11692 Concept Engineering\Data Survey\Drafting\Disclosure\11692–S3 DIS Rev B.dwg